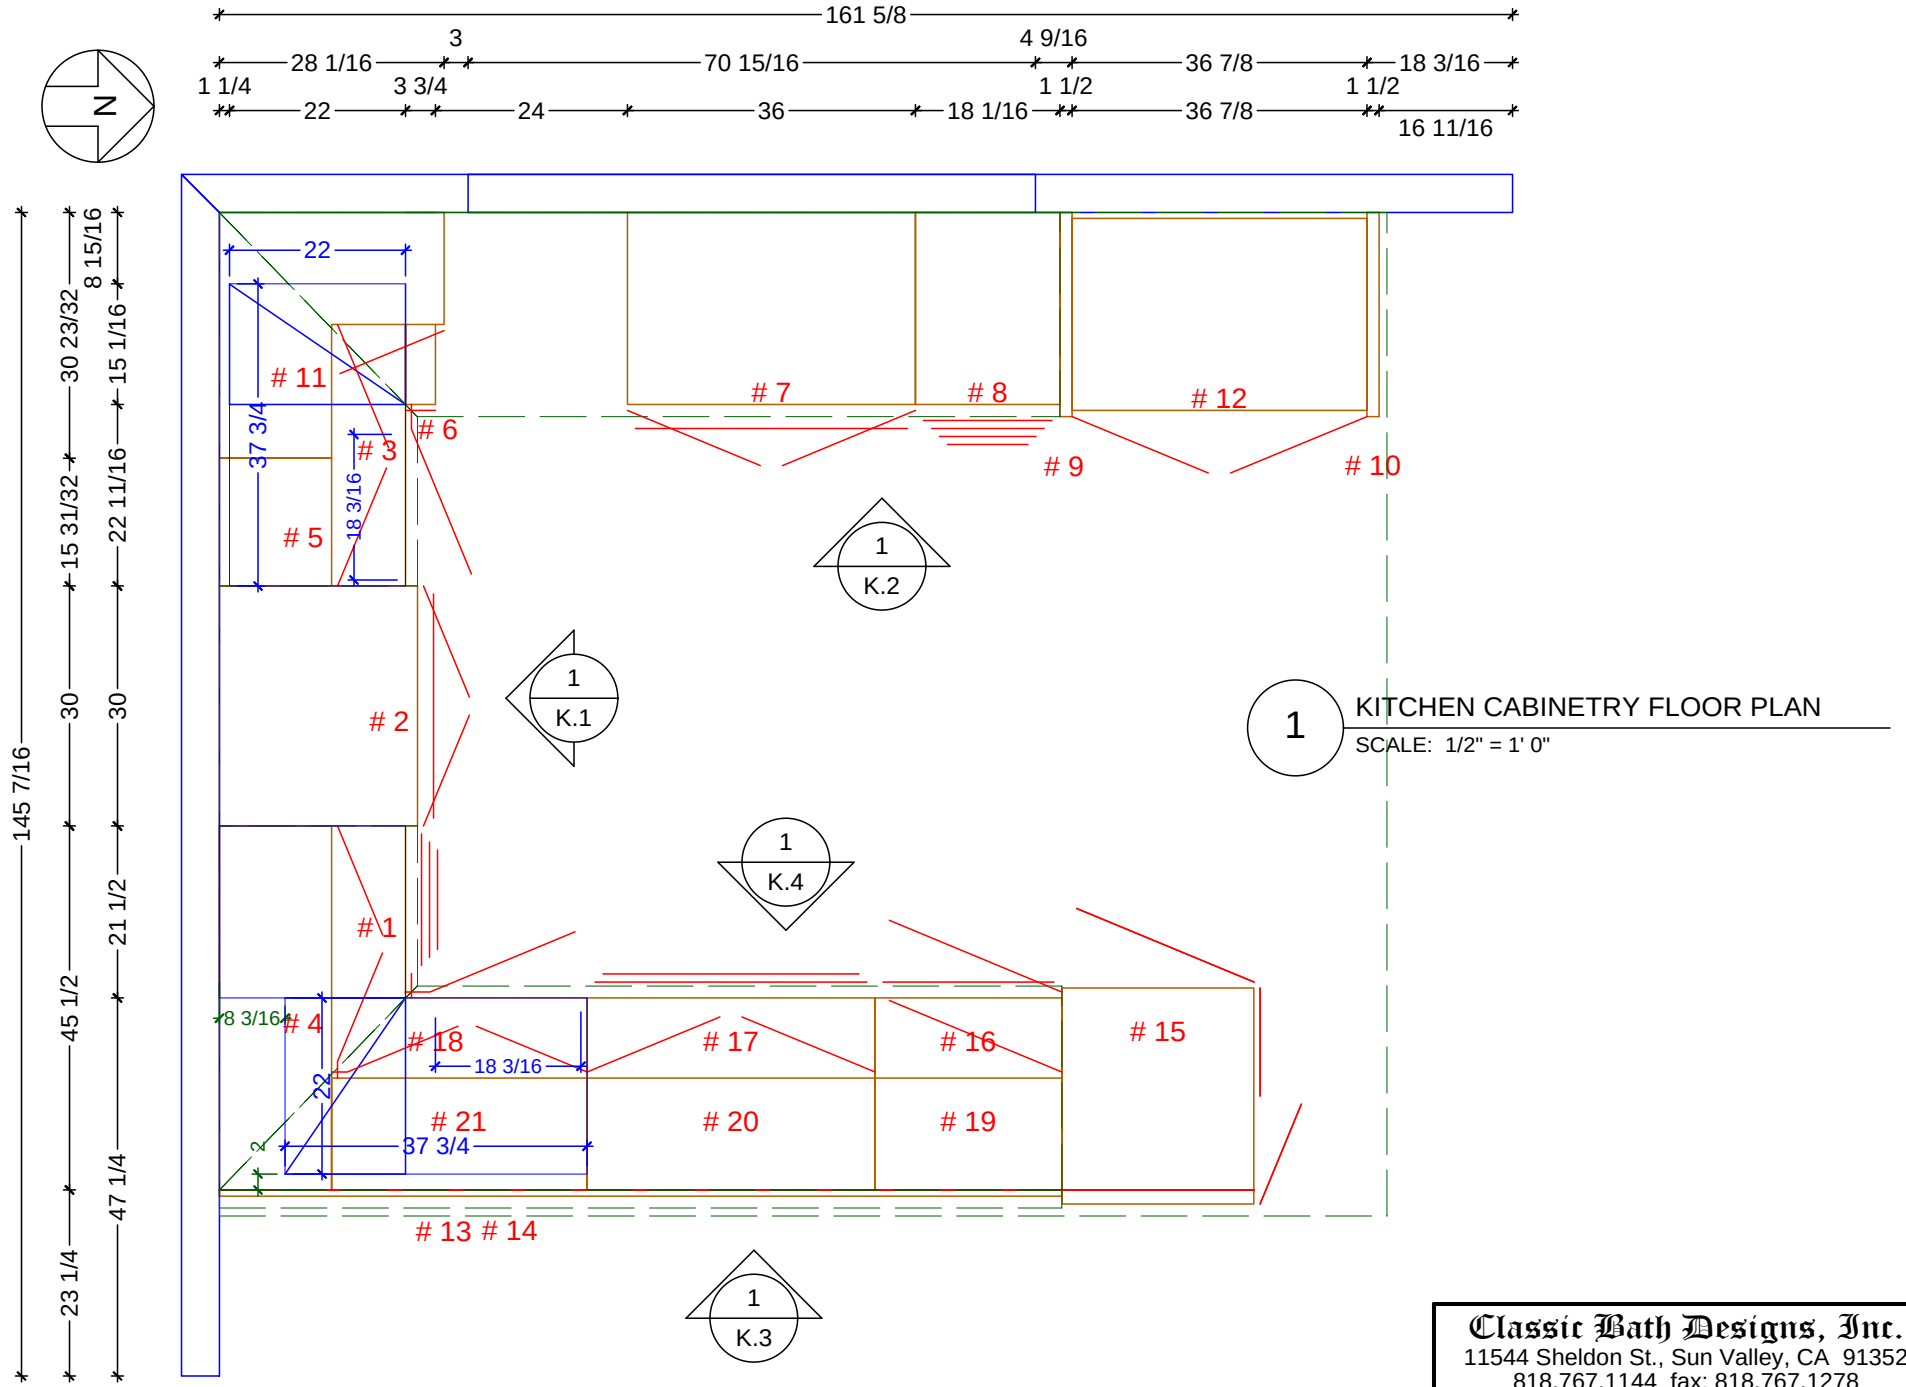

1 KITCHEN CABINETRY FLOOR PLAN

SCALE: 1/2" = 1' 0"

Classic Bath Designs, Inc.
11544 Sheldon St., Sun Valley, CA 91352
818.767.1144 fax: 818.767.1278

Cust: Blackwell for Pankin	PO# KITCHEN	Scale: As Noted	KITCHEN	K.0
Approved_____	Job: FL-S_PreFIN/Cherry:perSample_IntEB:PreFIN	**Size: A**	Dr By: Brian	06/21/2016

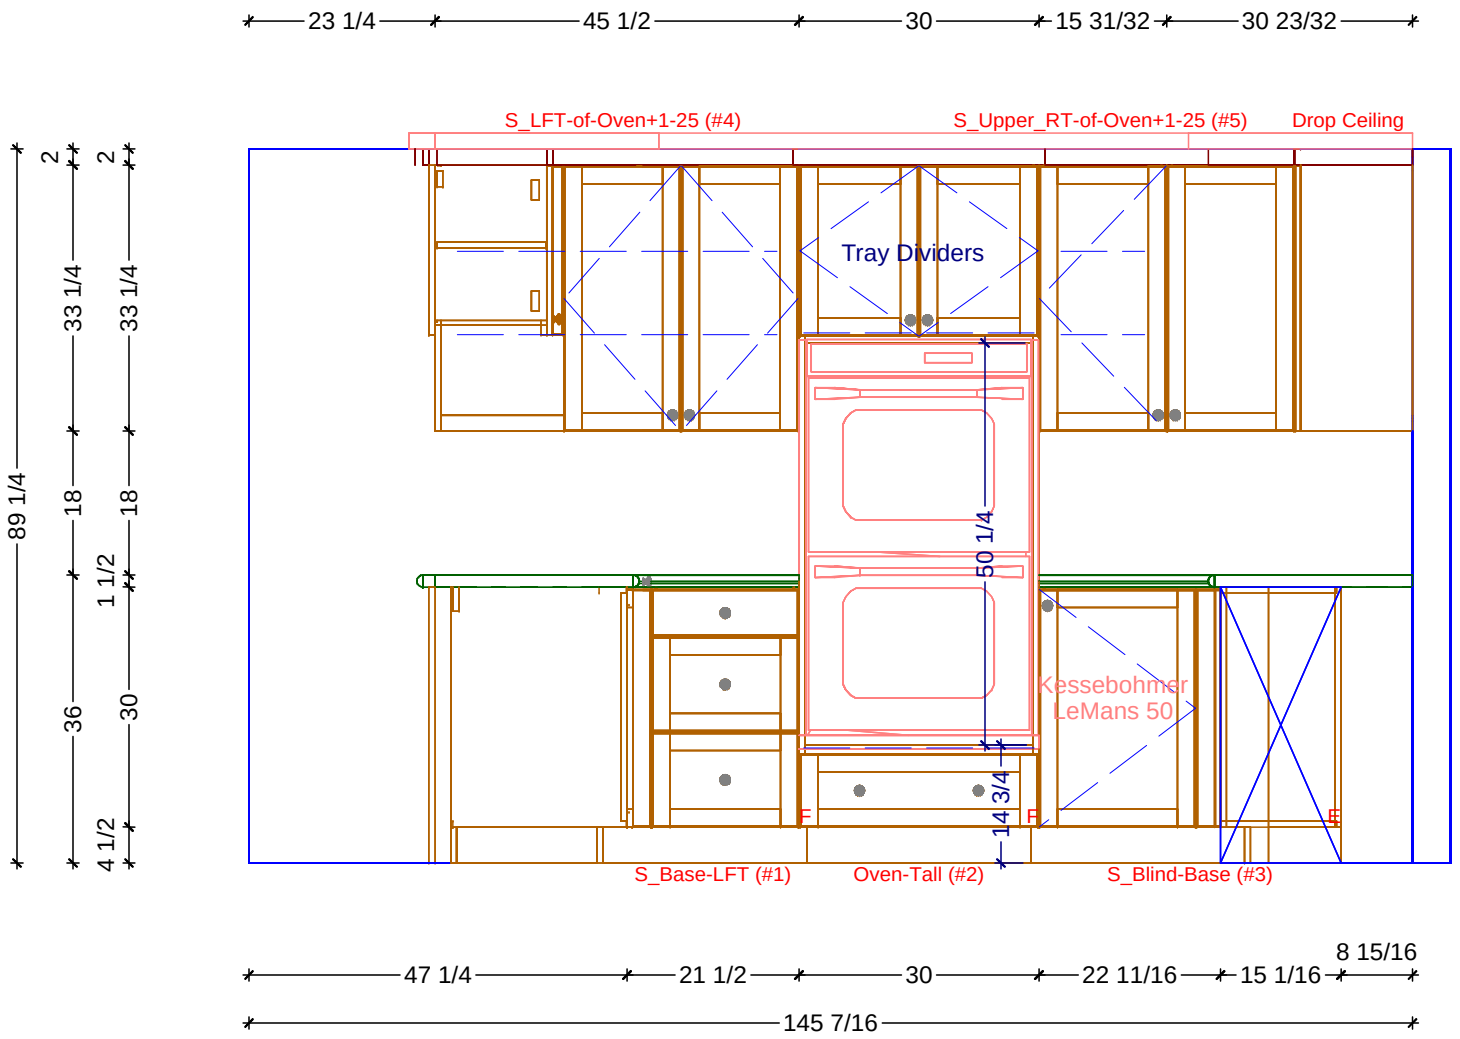

1 KITCHEN ELEVATION - SOUTH

SCALE: 1/2" = 1' 0"

Classic Bath Designs, Inc.
11544 Sheldon St., Sun Valley, CA 91352
818.767.1144 fax: 818.767.1278

Cust: Blackwell for Pankin	PO# KITCHEN	Scale: As Noted	KITCHEN	K.1
Approved_____	Job: FL-S_PreFIN/Cherry:perSample_IntEB:PreFIN	**Size: A**	Dr By: Brian	06/21/2016

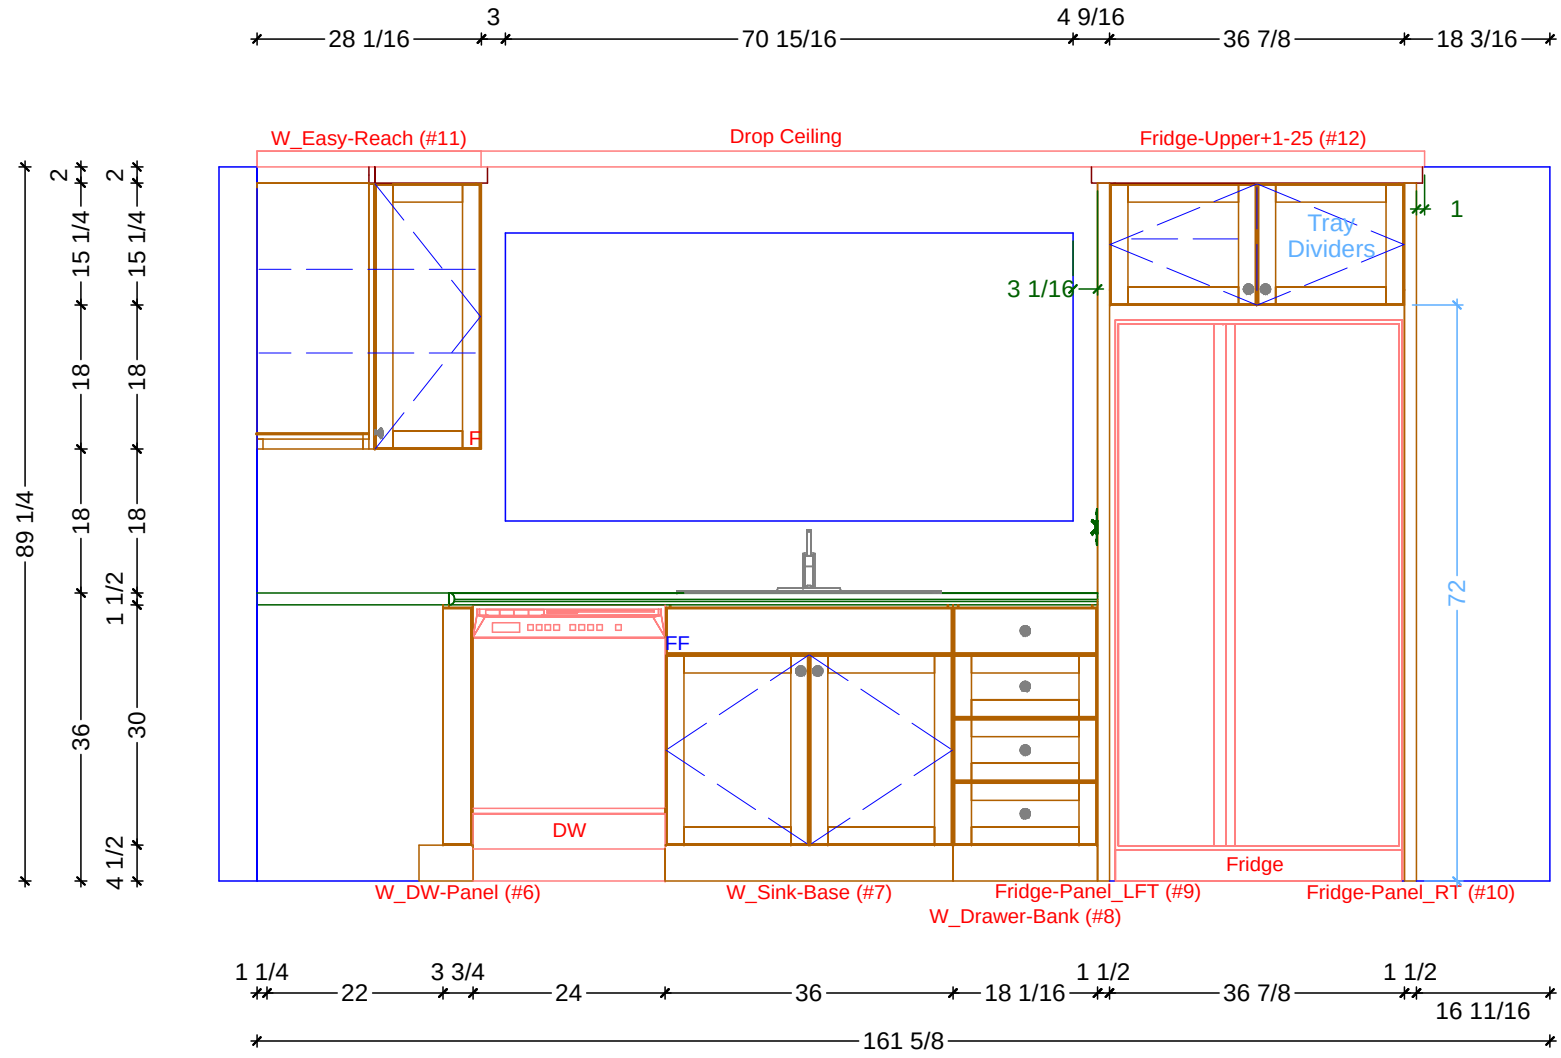

1 KITCHEN ELEVATION - WEST

SCALE: 1/2" = 1' 0"

Classic Bath Designs, Inc.
11544 Sheldon St., Sun Valley, CA 91352
818.767.1144 fax: 818.767.1278

Cust: Blackwell for Pankin	PO# KITCHEN	Scale: As Noted	KITCHEN	K.2
Approved_____	Job: FL-S_PreFIN/Cherry:perSample_IntEB:PreFIN	**Size: A**	Dr By: Brian	06/21/2016

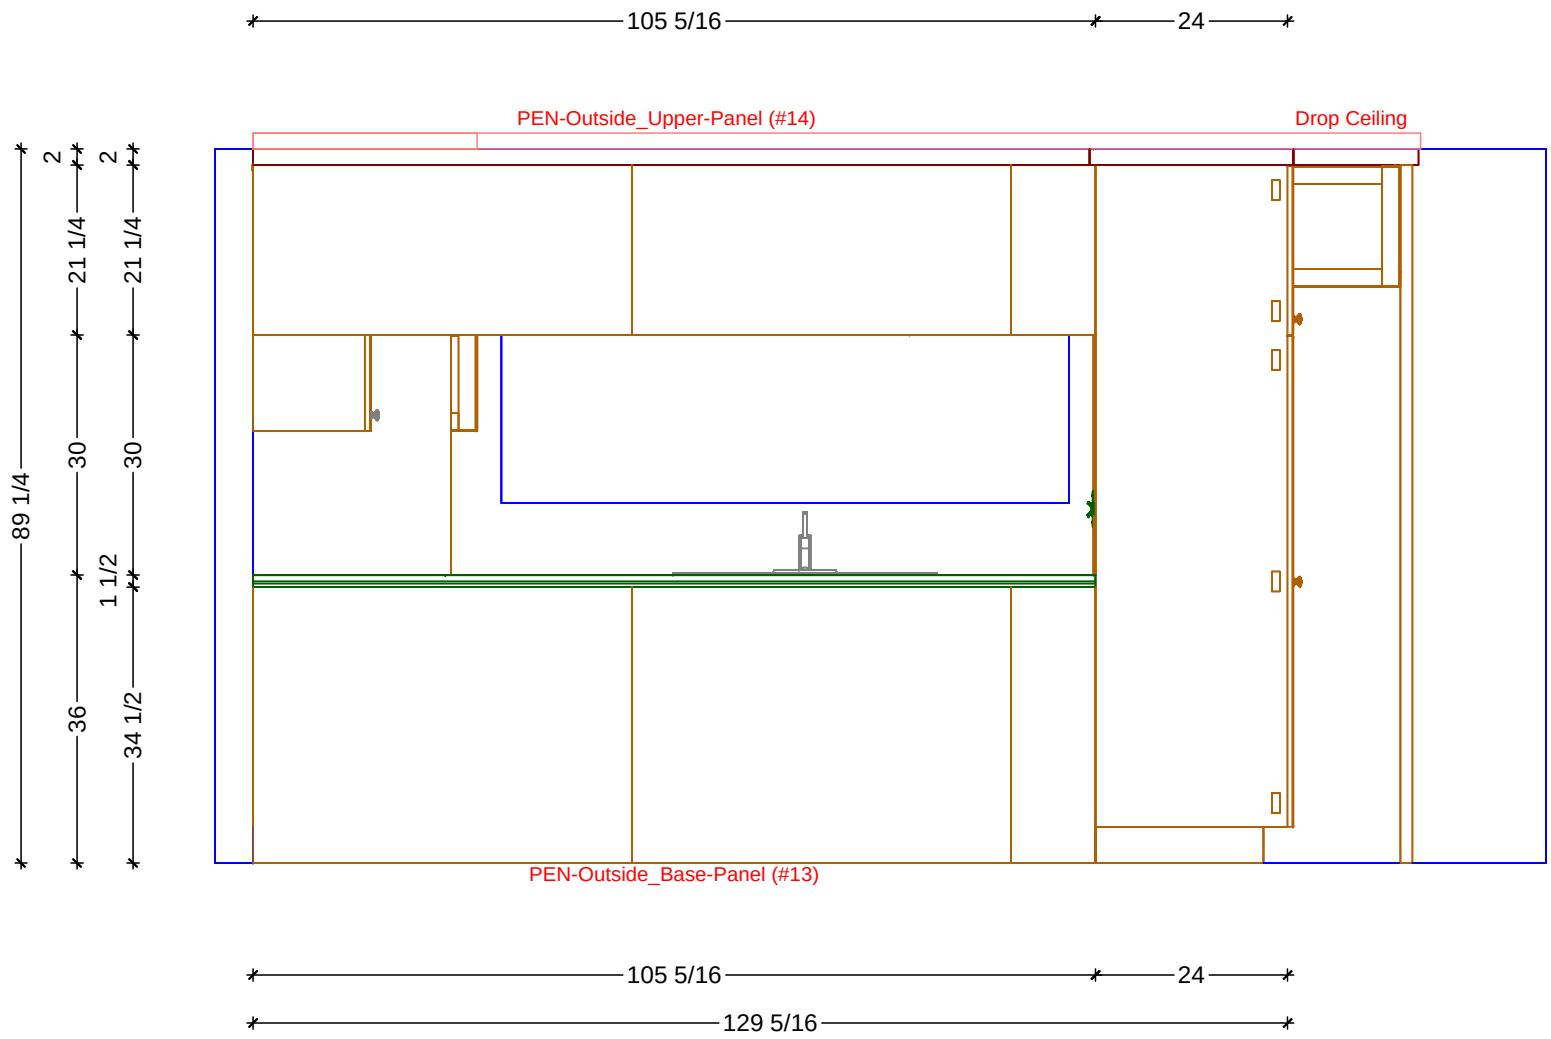

1 KITCHEN ELEVATION - WEST - OUTSIDE PENINSULA

SCALE: 1/2" = 1' 0"

Classic Bath Designs, Inc.
11544 Sheldon St., Sun Valley, CA 91352
818.767.1144 fax: 818.767.1278

Cust: Blackwell for Pankin	PO# KITCHEN	Scale: As Noted	KITCHEN	K.3
Approved_____	Job: FL-S_PreFIN/Cherry:perSample_IntEB:PreFIN	**Size: A**	Dr By: Brian	06/21/2016

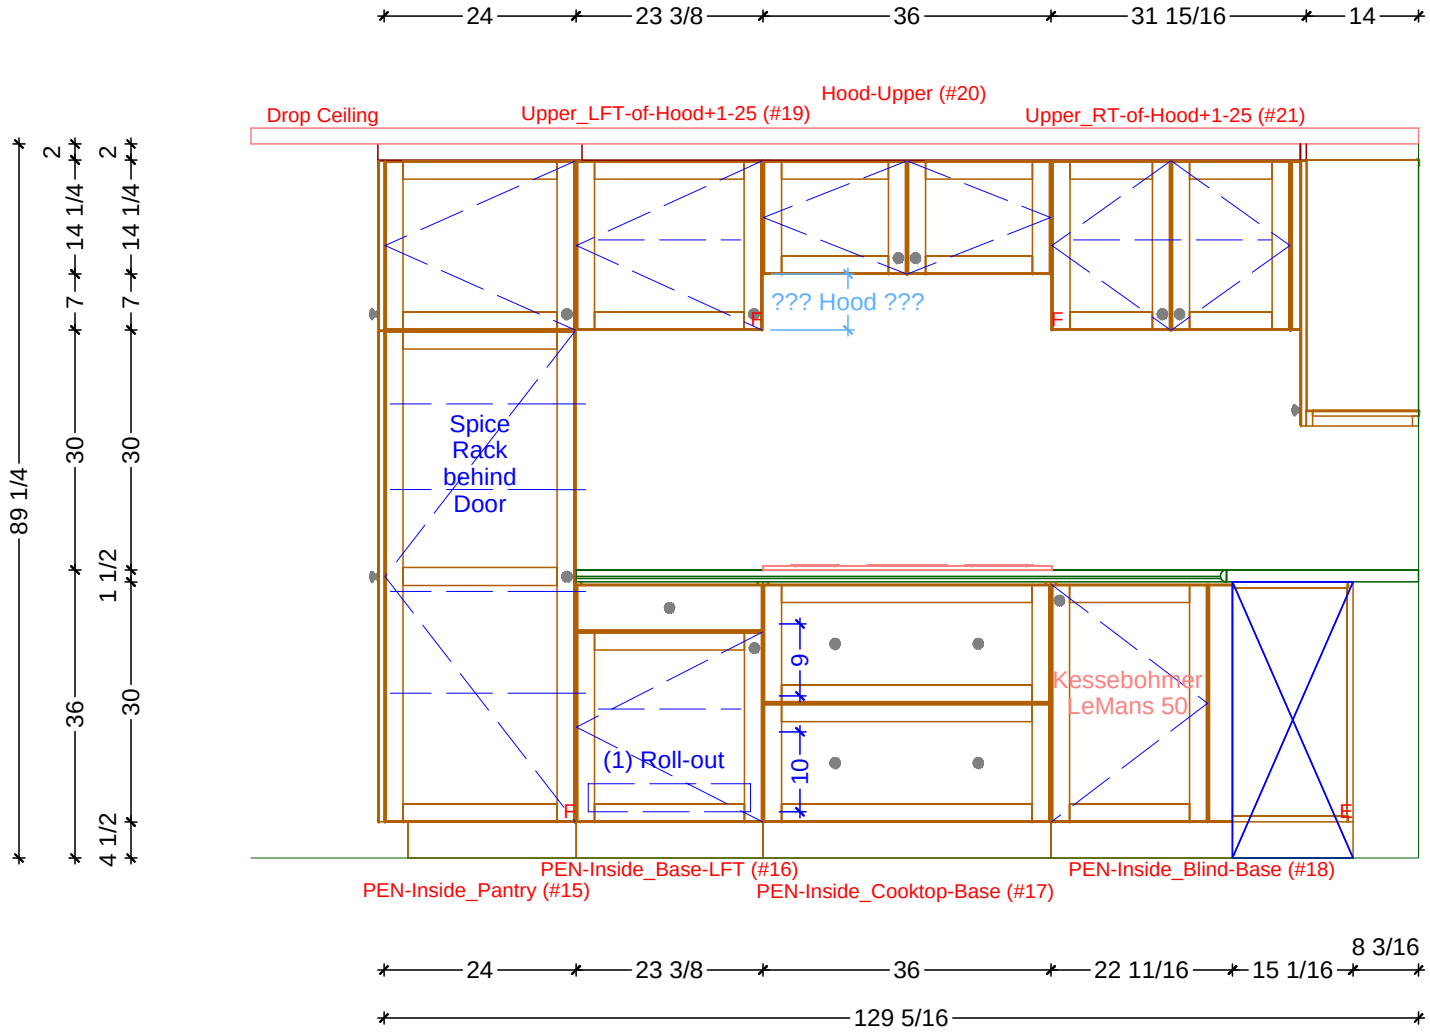

1 KITCHEN ELEVATION - EAST - INSIDE PENINSULA

SCALE: 1/2" = 1' 0"

Classic Bath Designs, Inc.
11544 Sheldon St., Sun Valley, CA 91352
818.767.1144 fax: 818.767.1278

Cust: Blackwell for Pankin	PO# KITCHEN	Scale: As Noted	KITCHEN	K.4
Approved_____	Job: FL-S_PreFIN/Cherry:perSample_IntEB:PreFIN	**Size: A**	Dr By: Brian	06/21/2016

Classic Bath Designs, Inc.
11544 Sheldon St., Sun Valley, CA 91352
818.767.1144 fax: 818.767.1278

Cust: Blackwell for Pankin	PO# KITCHEN	Scale: As Noted	KITCHEN	Rndr
Approved_____	Job: FL-S_PreFIN/Cherry:perSample_IntEB:PreFIN	**Size: A**	Dr By: Brian	06/21/2016