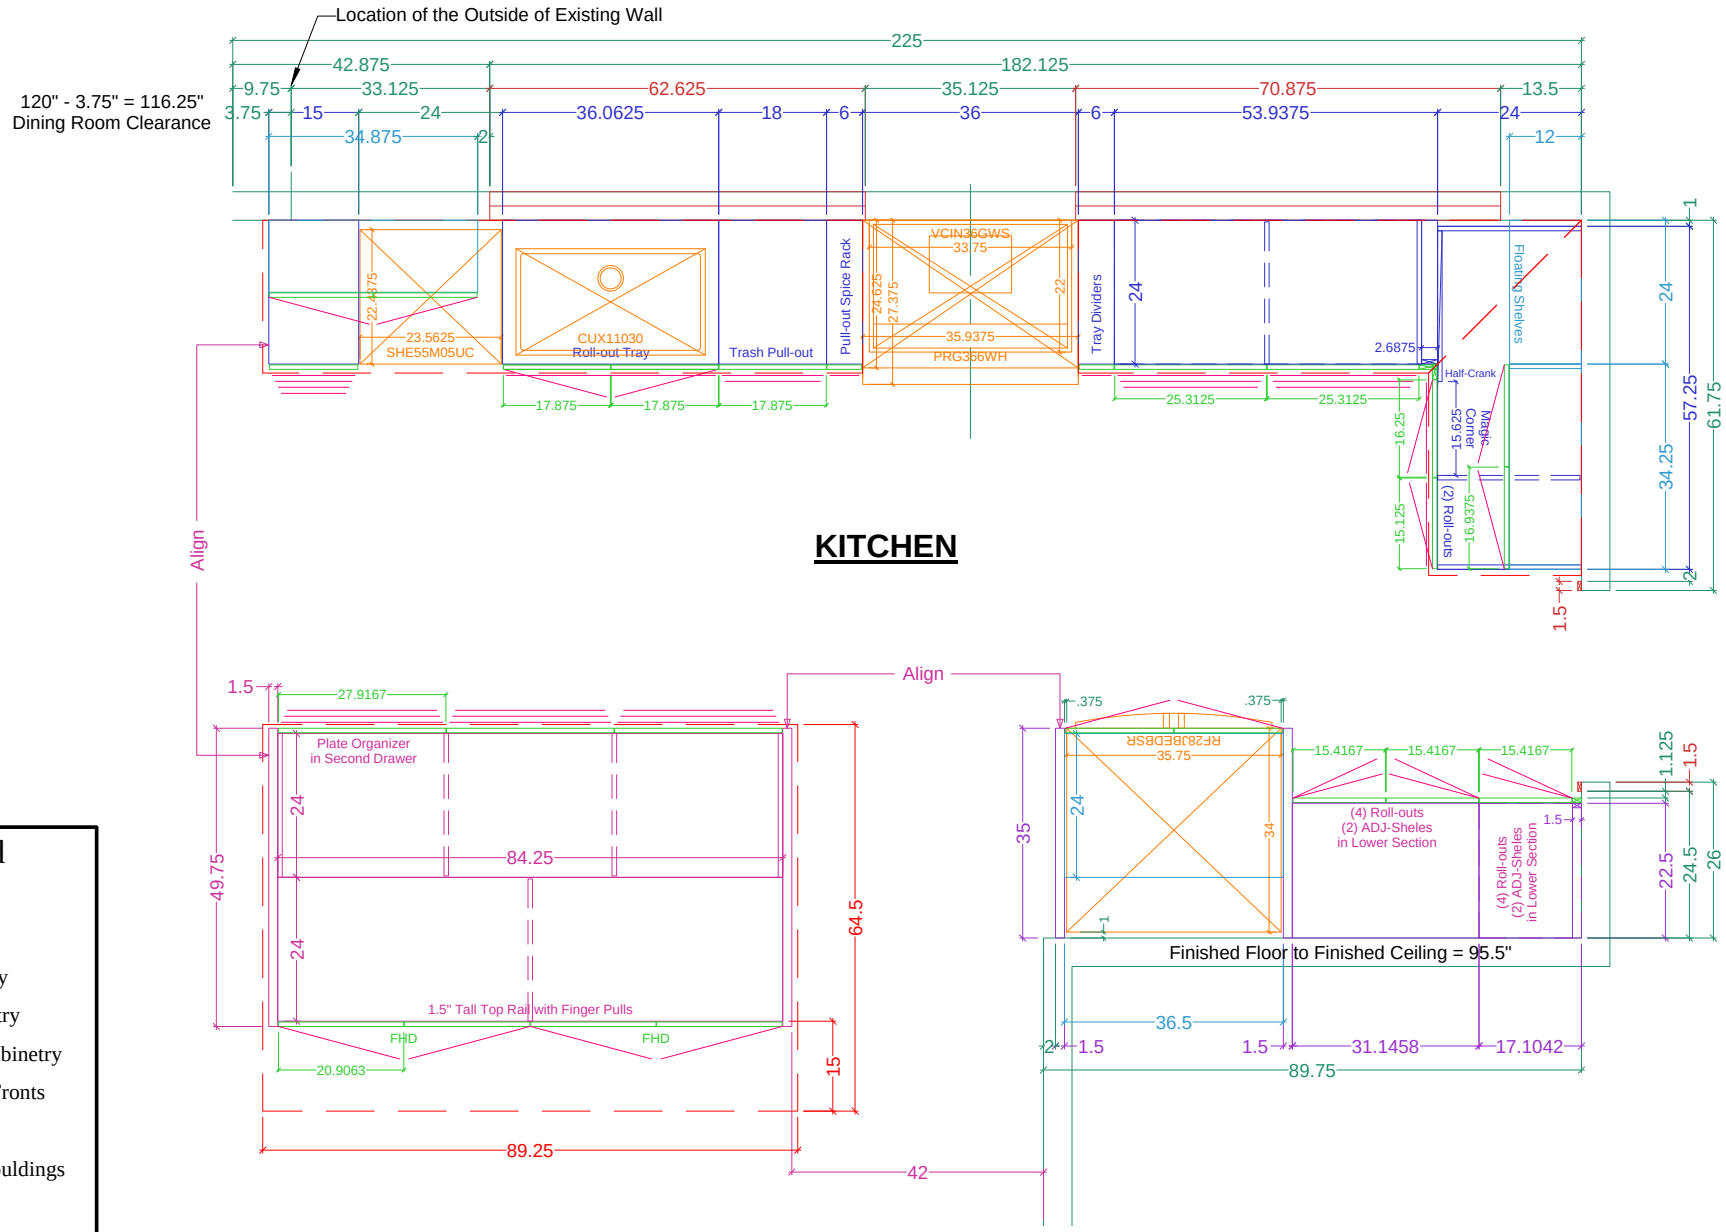

Legend

- Wall Veneer
- Framing
- Base Cabinetry
- Upper Cabinetry
- Full-height Cabinetry
- Doors/DWR Fronts
- Counters
- Casings & Mouldings
- Electrical
- Plumbing - Waste
- Plumbing - Supply
- Plumbing - Gas

PLAN View -- CABINETRY (all)	Name: Kaplan--Moles	Scale: 3/8" = 1' 0"	Size: 'A' 8.5" x 11"
			Dr. by: Brian
	Project: DWELLING Cabinetry -- KITCHEN	PREV:	Date: 01.08.2021