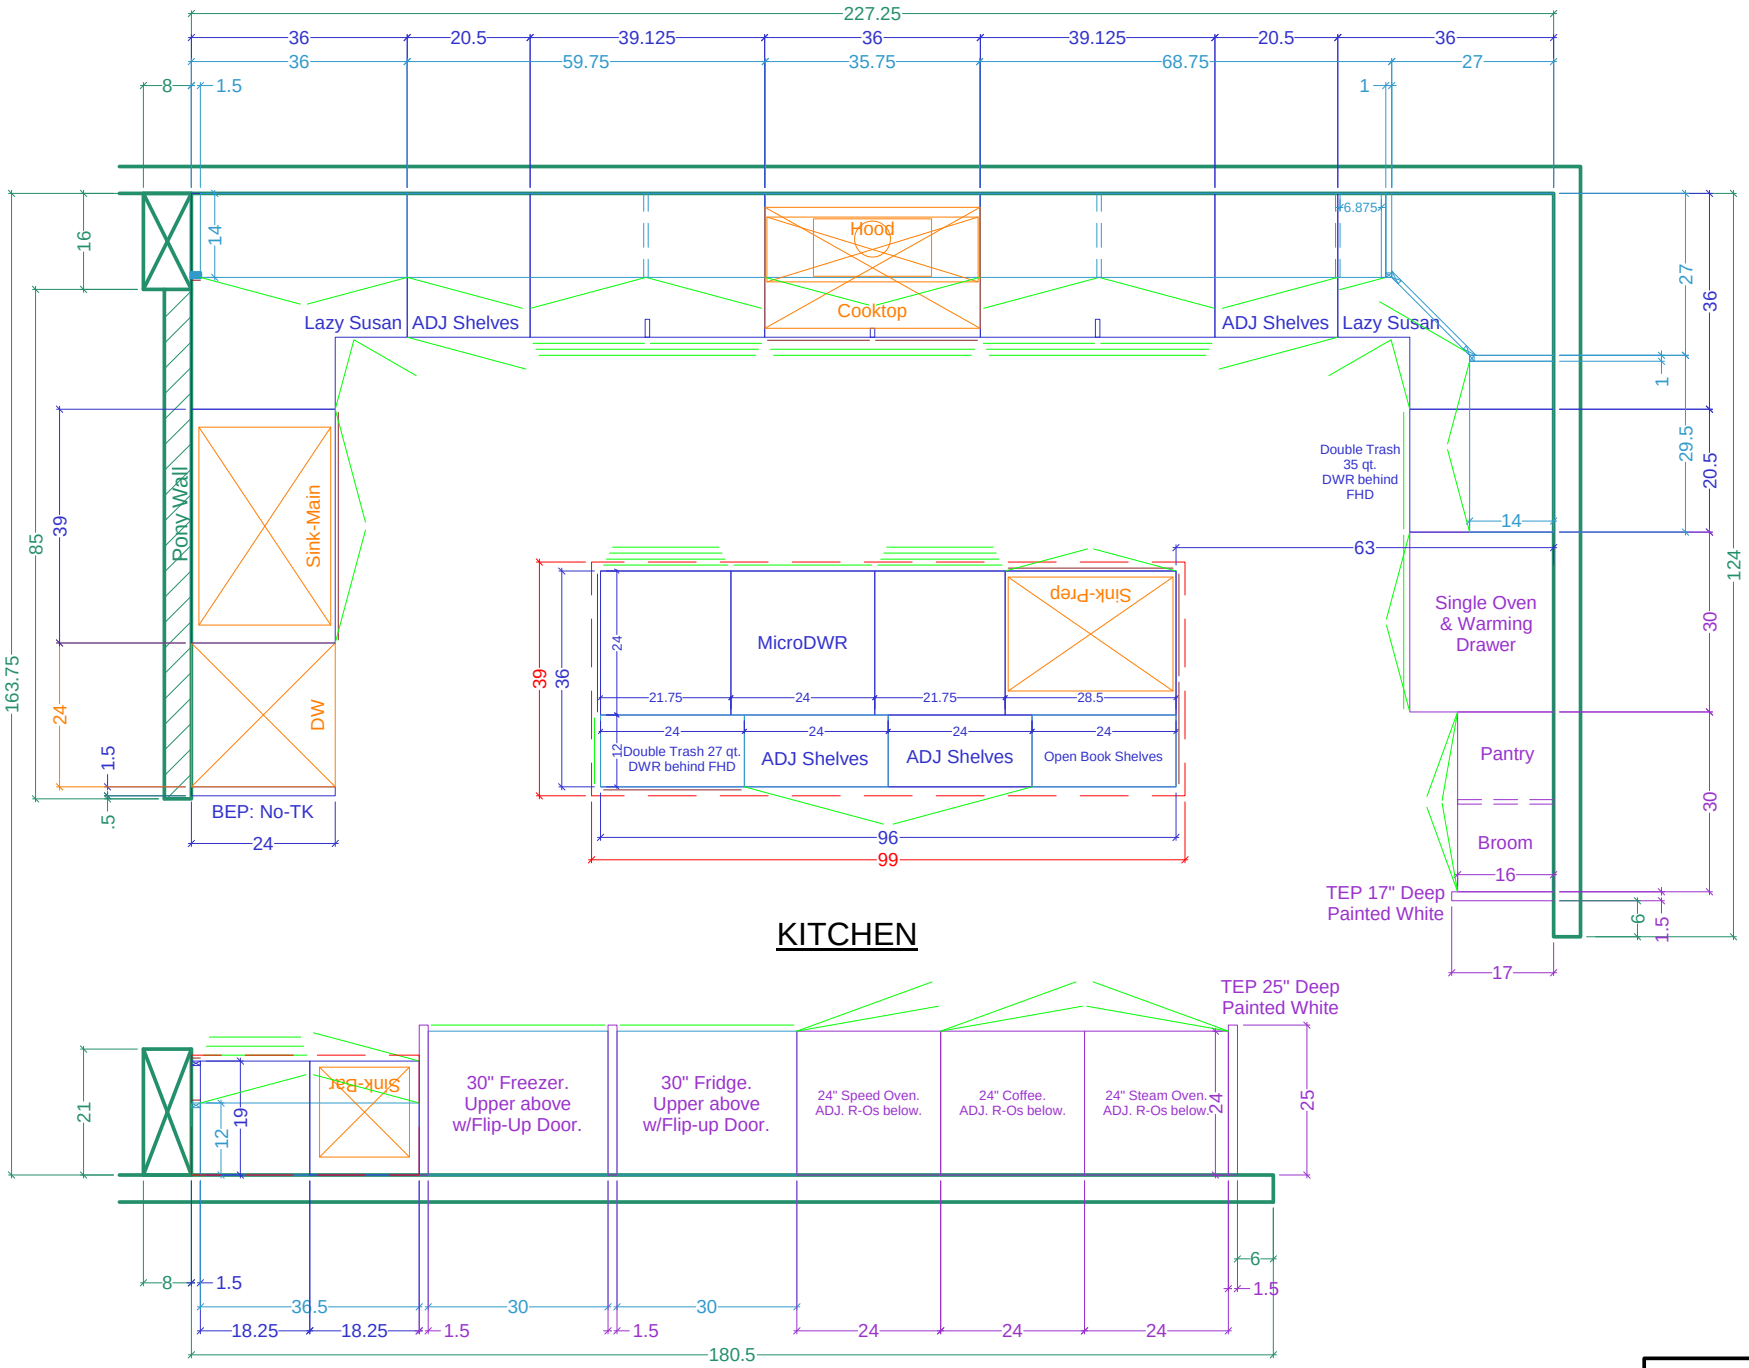

PLAN View -- the WALLs	Name: Blackwell--Tipton	Scale: 3/8" = 1' 0"	Size: 'A' 8.5" x 11"
			Dr. by: Brian
	Project: KITCHEN Cabinetry	REV:	Date: 05.02.2017