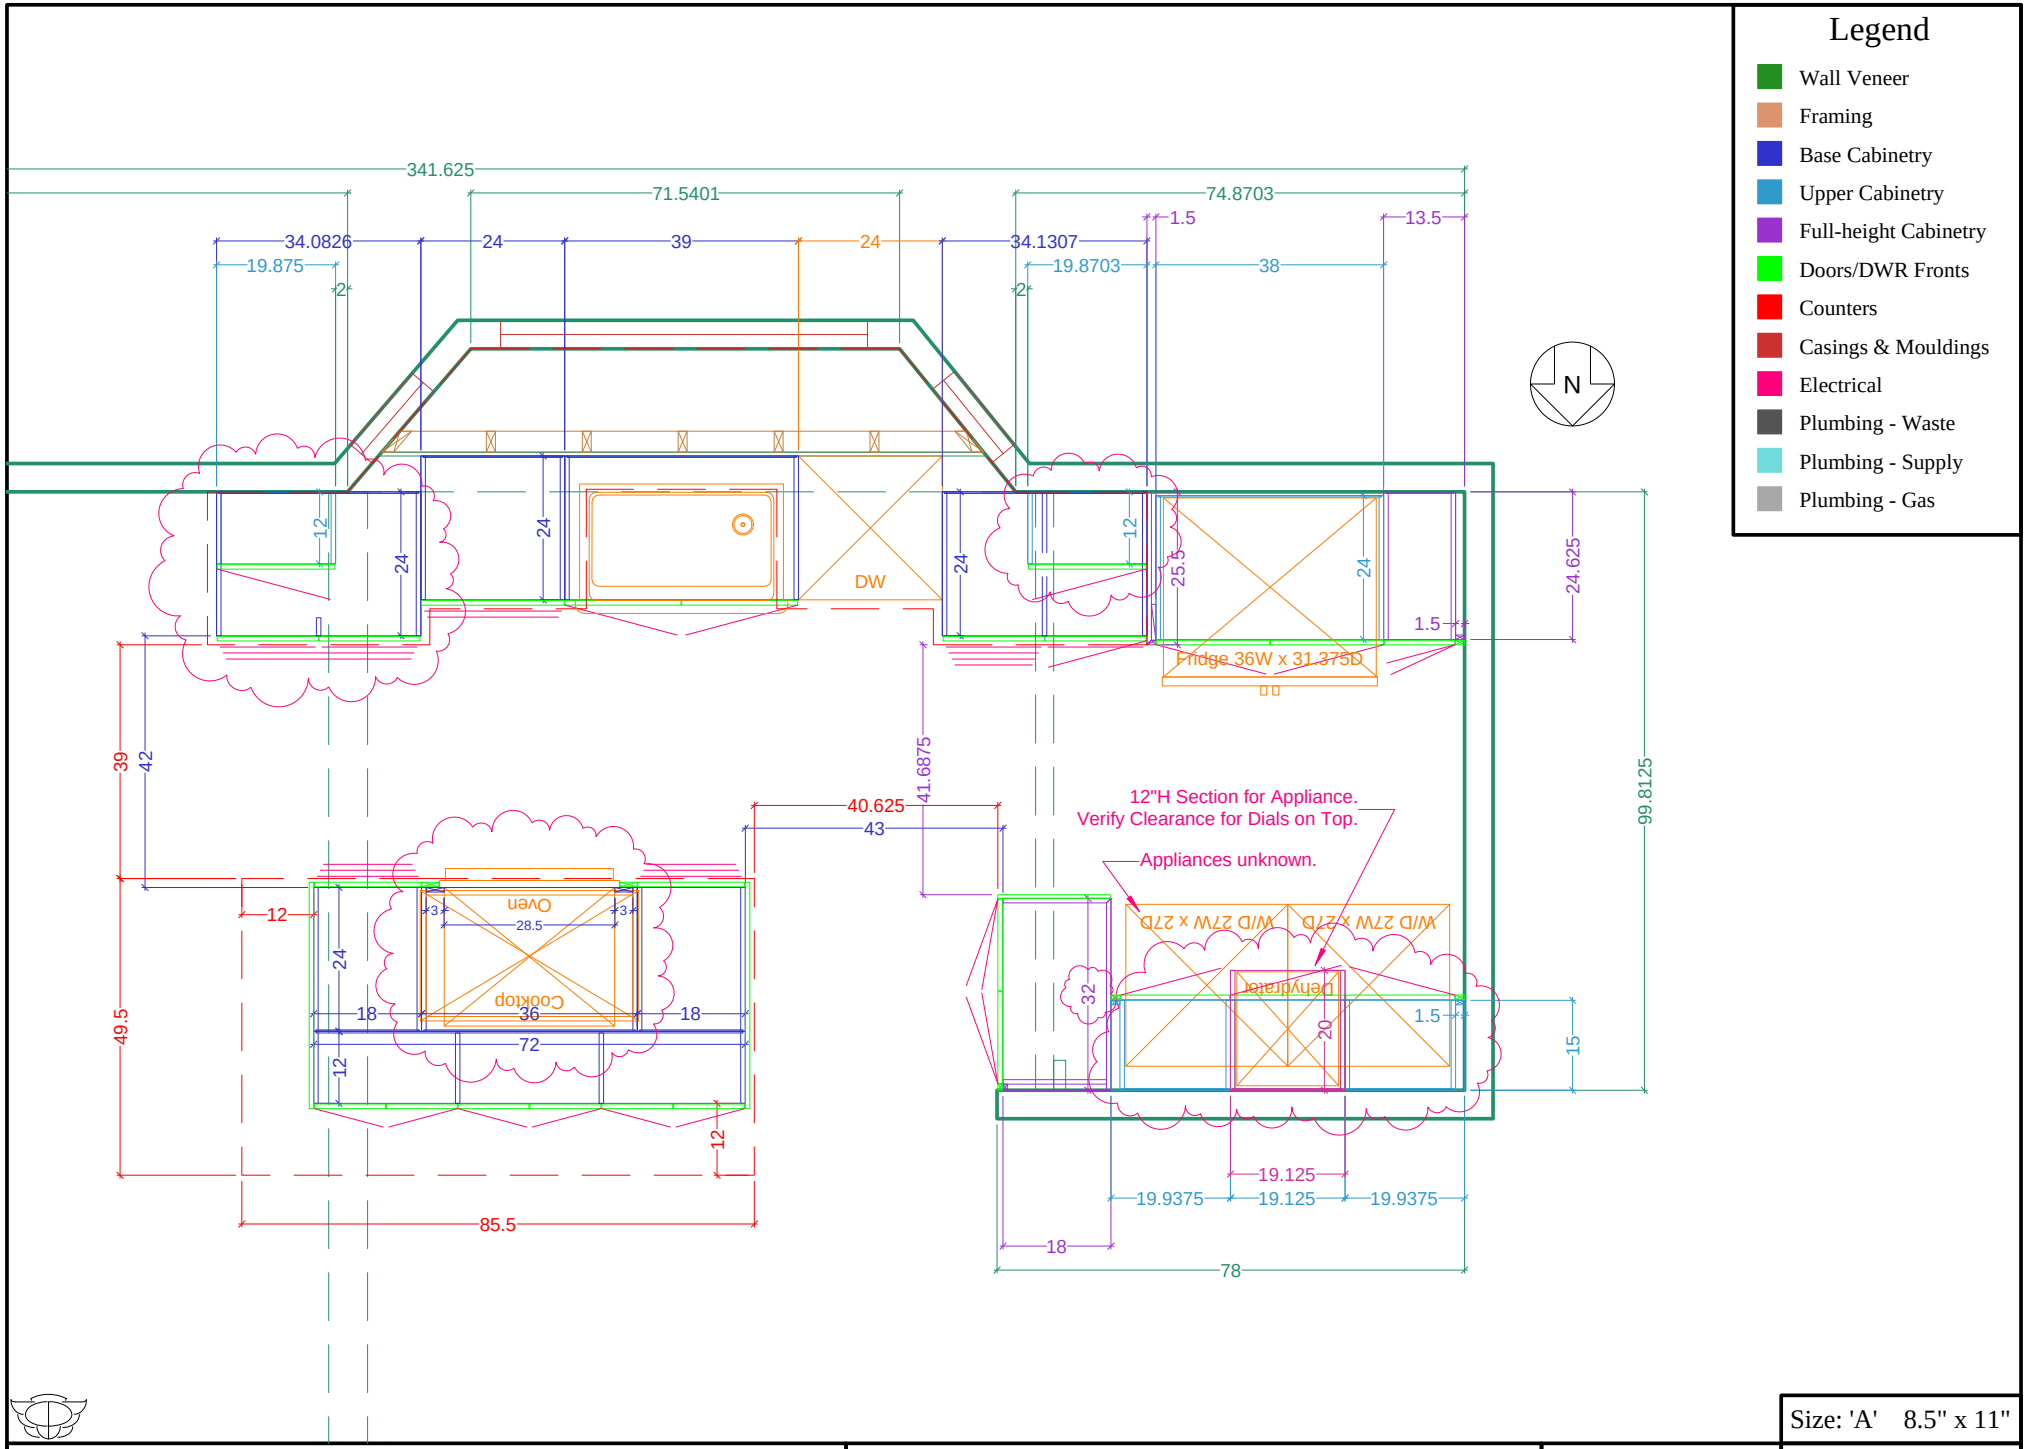

PLAN-View of KITCHEN Cabinetry	Name: MARINA Const. for ALBRIGHT	Scale: 3/8" = 1' 0"	Size: 'A' 8.5" x 11"
			Dr. by: Brian
	Project: KITCHEN-DESK-ENTRY Cabinetry	REV:	Date: 07.25.2018