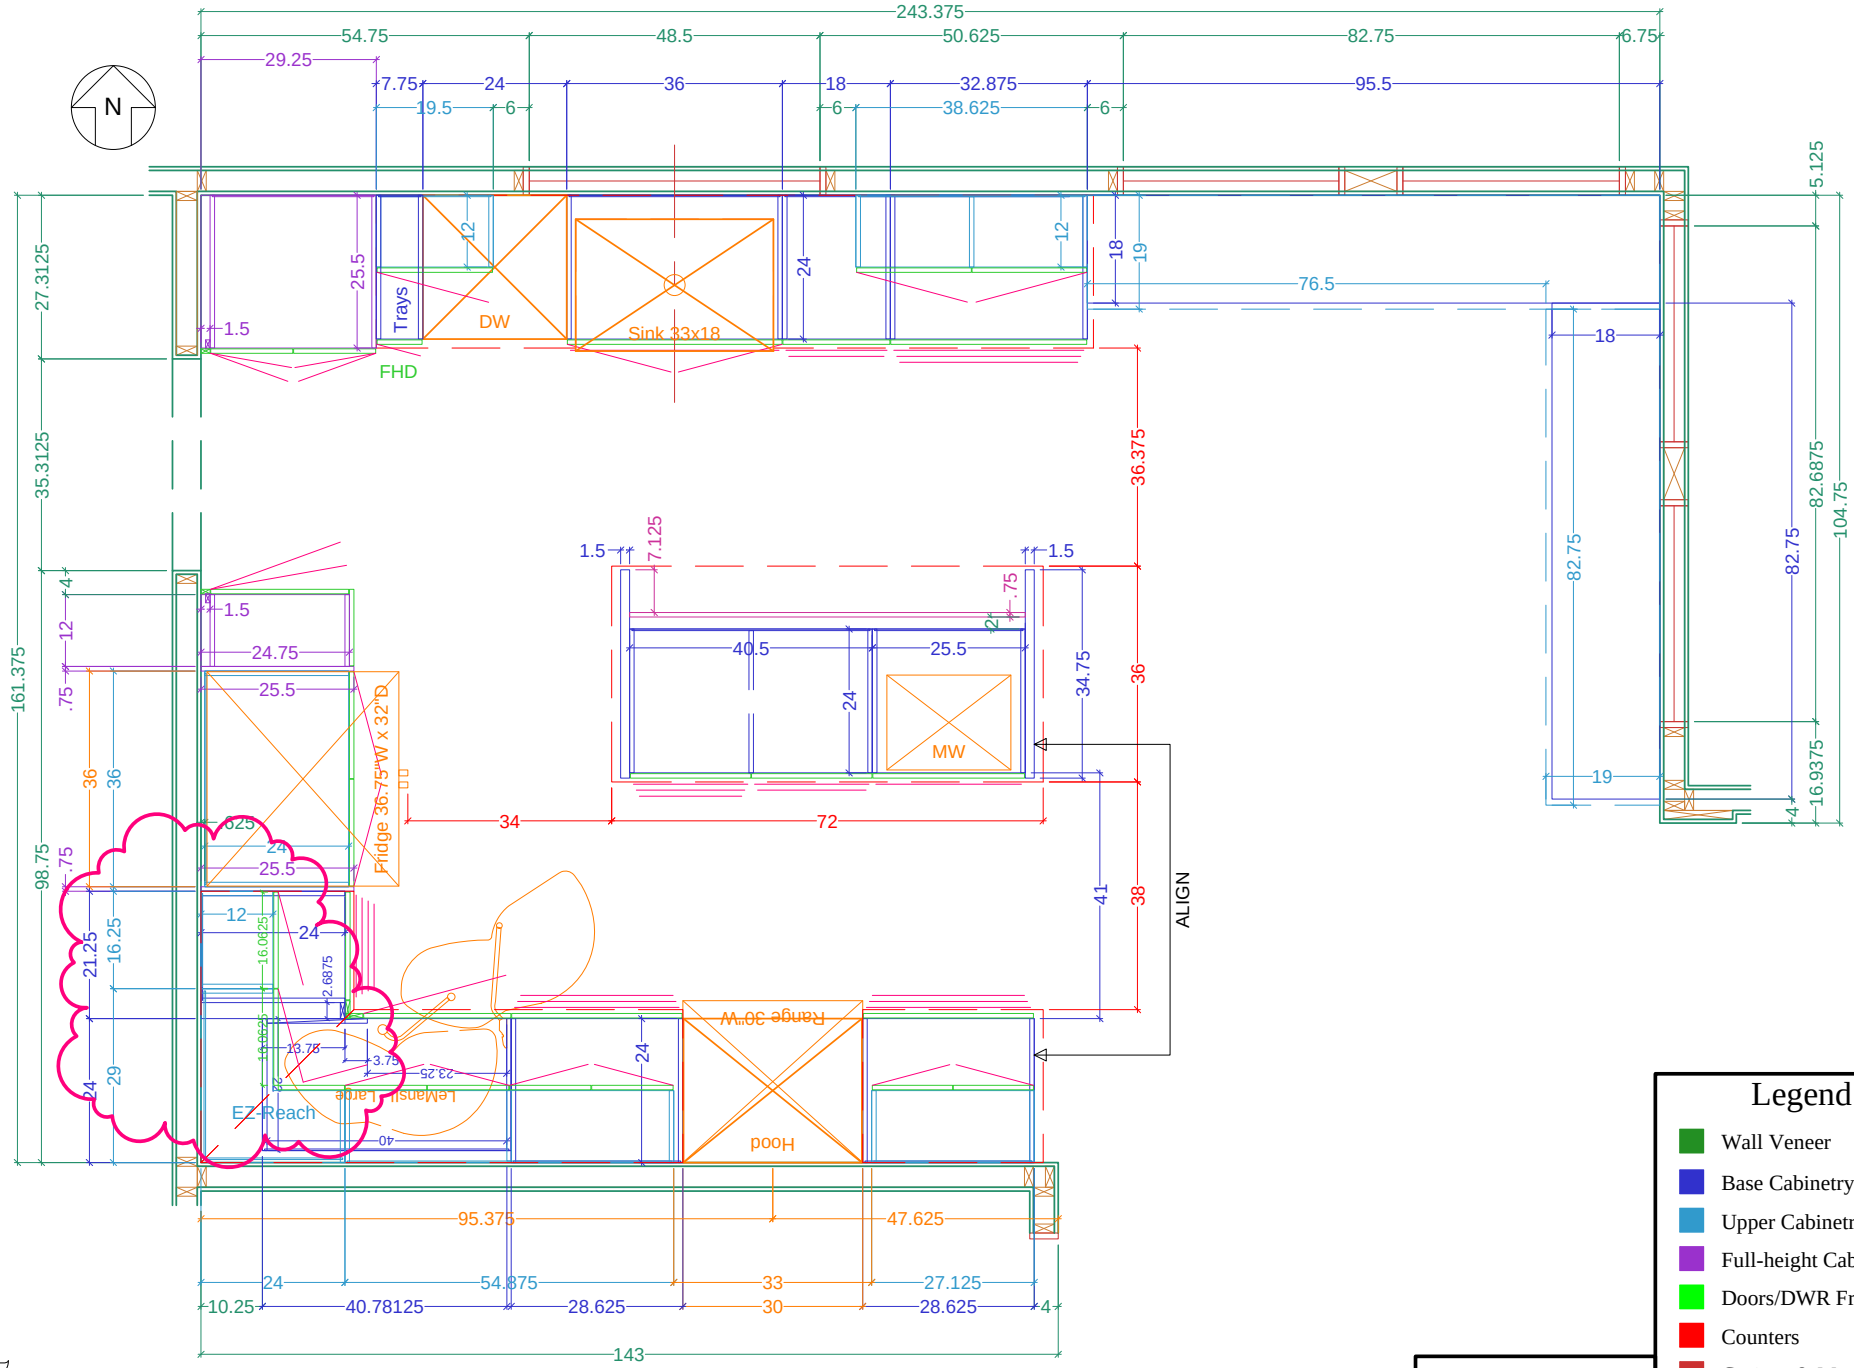

Legend

- Wall Veneer
- Base Cabinetry
- Upper Cabinetry
- Full-height Cabinetry
- Doors/DWR Fronts
- Counters
- Casings & Mouldings

Size: 'A' 8.5" x 11"

PLAN View -- the CABINETs	Name: Preston for Gemma	Scale: 3/8" = 1' 0"	Dr. by: Brian
	Project: KITCHEN Cabinetry	REV:	Date: 08.21.2018