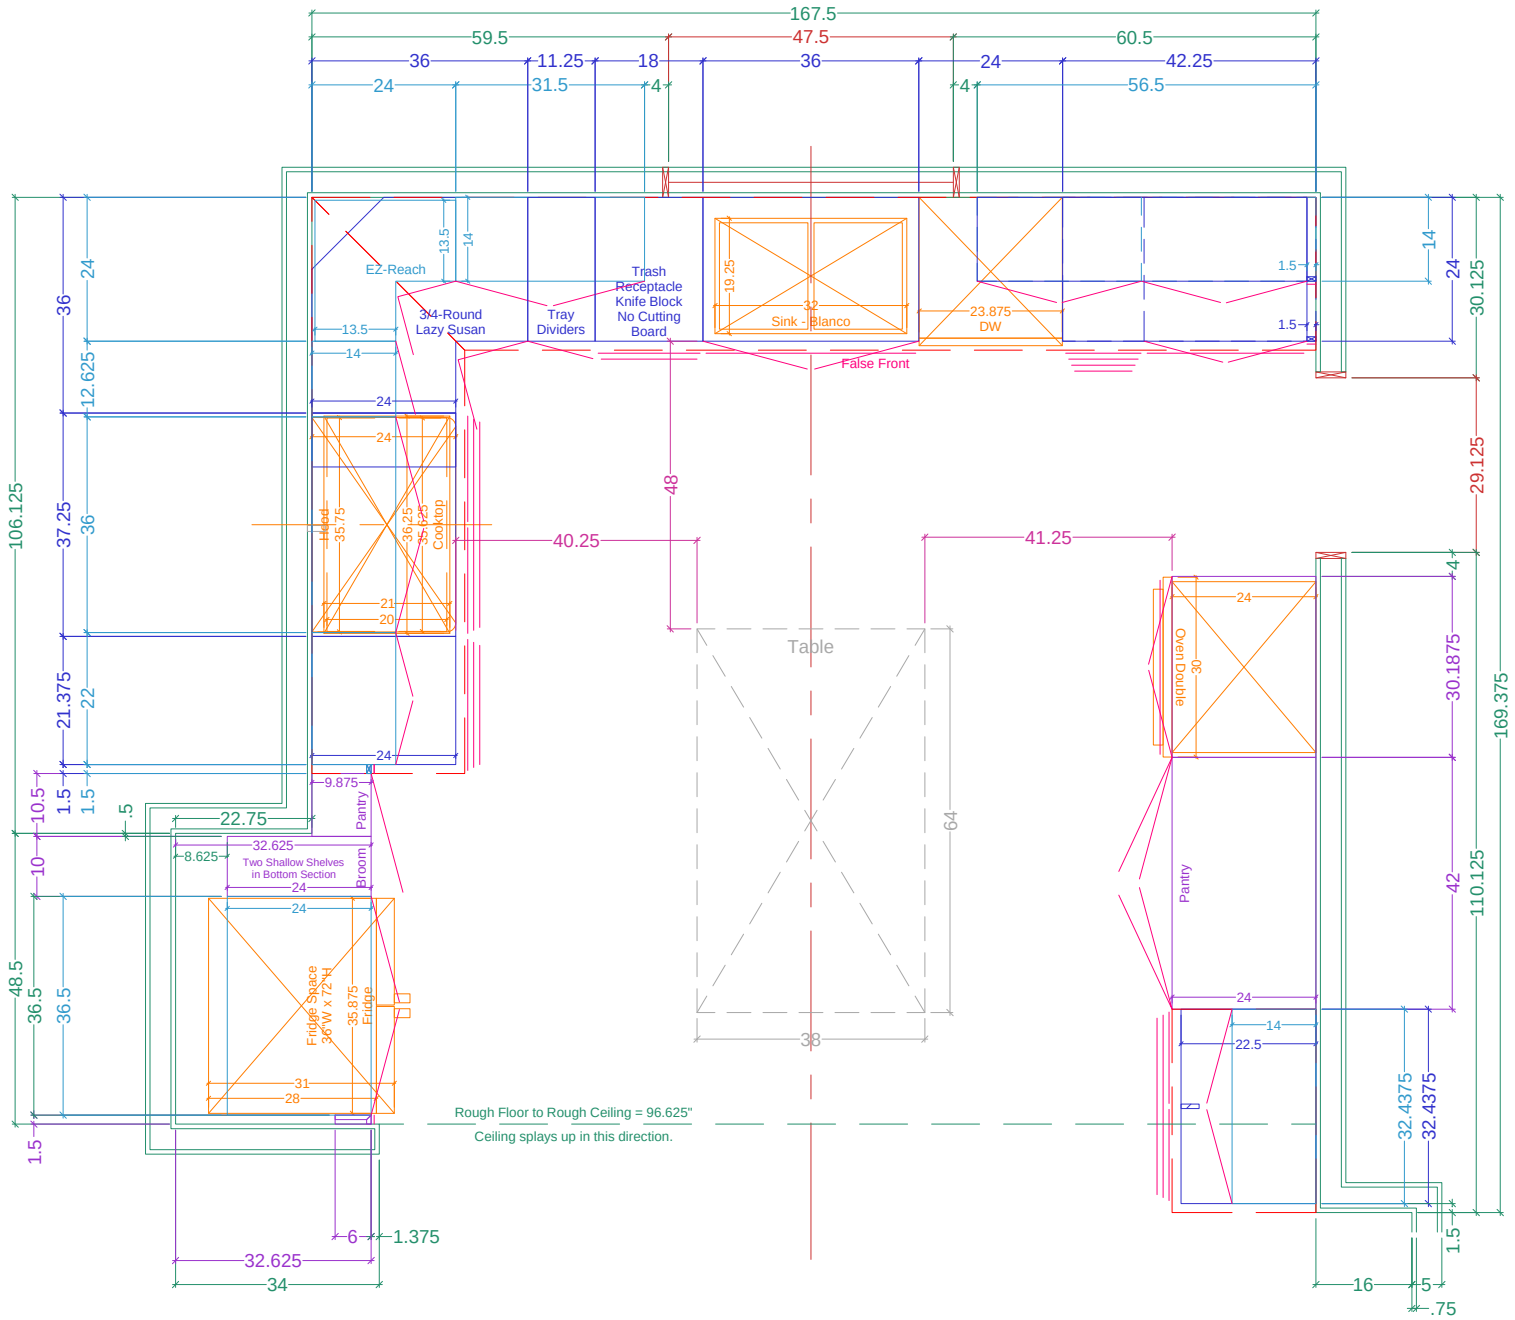


## Legend

- Wall Veneer
- Framing
- Base Cabinetry
- Upper Cabinetry
- Full-height Cabinetry
- Doors/DWR Fronts
- Counters
- Casings & Mouldings
- Electrical
- Plumbing - Waste
- Plumbing - Supply
- Plumbing - Gas

# PLAN View - the CABINETs

| | | | |
|---|---|---|---|
| Name: Preston for Roy | | Scale: 3/8" = 1' 0" | Size: 'A' 8.5" x 11" |
| Project: KITCHEN Cabinetry | PREV: 3/12 | | Dr. by: Brian |
| | | | Date: 03.19.2021 |